
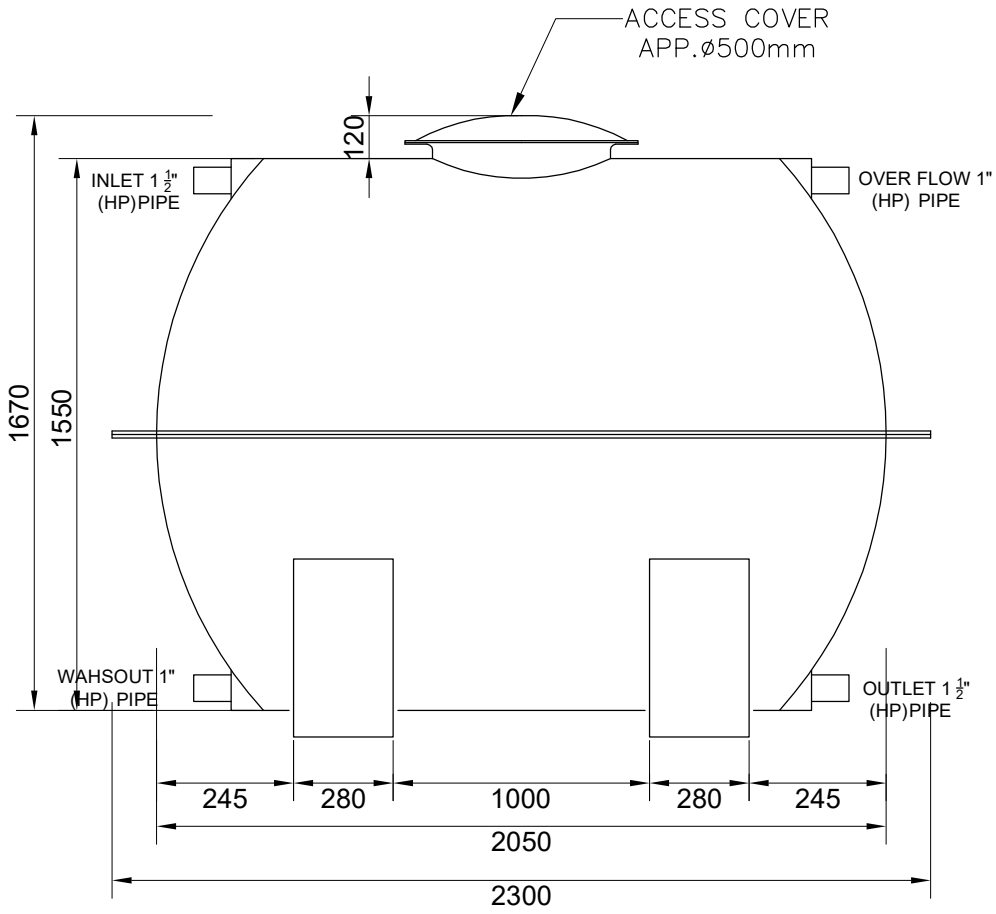



ELEVATION VIEW

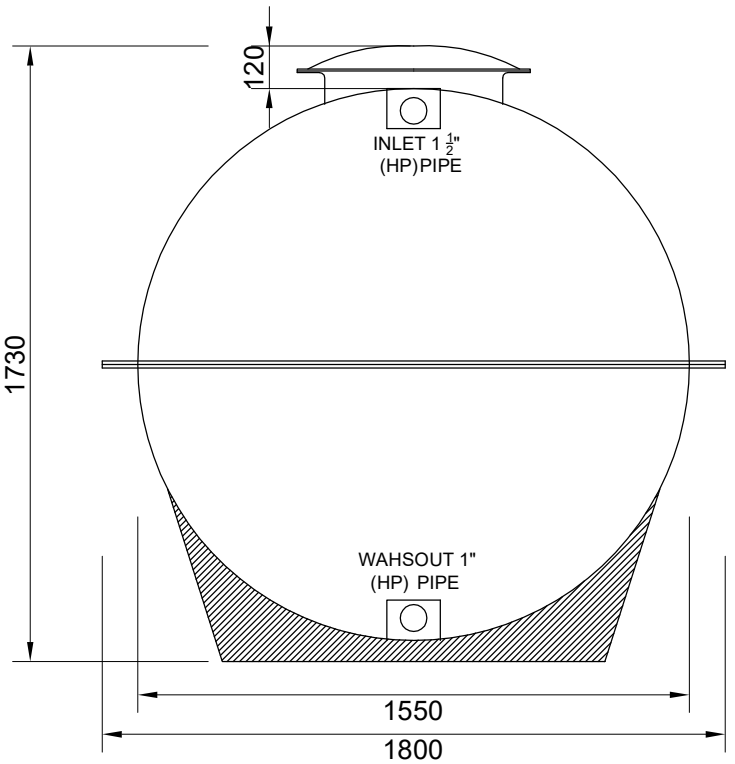


END VIEW

# GRP (ABOVE GROUND) WATER TANK
# 1000 USG (3.7Cum)

| | |
|---|---|
| P.O. No.: XXXXXX | |
| AL-HILAL No.: XXXX | |
| REINFORCEMENT: WOVROV/ROV/MAT | |
| RESIN: POLYESTER RESIN | |
| ADDITIVE: | |
| HARDWARE: XXX | |
| COLOR: STANDARD COLOURS | |

THIS DRAWING CONTAINS INFORMATION PROPRIETARY TO AL-HILAL FIBERGLASS. IT IS SUBMITTED IN CONFIDENCE AND IS TO BE USED SOLELY FOR THE PURPOSE FOR WHICH IT IS FURNISHED UPON REQUEST. THIS DRAWING AND SUCH INFORMATION IS NOT TO BE REPRODUCED, TRANSMITTED, DISCLOSED, OR USED OTHERWISE IN WHOLE OR IN PART WITHOUT THE WRITTEN AUTHORIZATION OF AL-HILAL FIBERGLASS.

UNLESS OTHERWISE SPECIFIED:
DIMENSIONS ARE IN MILIMETERS
TOLERANCES

| DIMENSIONAL TOLERANCE | ANGULAR TOLERANCE |
|---|---|
| ± 5MM | ± 0.5° |

DO NOT SCALE DRAWING

| | | |
|---|---|---|
| DRAWN BY: YOUNUS | DATE 06.12.2020 | |
| CHECKED DHAVAL | DATE 07.12.2020 | |
| REVISED | REV.DATE | |

AL-HILAL FIBRE & ACRYLIC INDUSTRIES LLC.
P.O.BOX 2692, RUWI
POSTAL CODE 112
SULTANATE OF OMAN
HEAD OFFICE-RUWI
Ph. 24703770/ 24700241
Fax. 24792980
FACTORY - MOBELLA
Ph. 24450750
Fax. 24450755

| | | |
|---|---|---|
| 1000 USG GRP WATER TANK | DWG NO. WT-H-1000 | REV 0 |
| STANDARD DRAWING | | |
| SCALE 1:15 | SHEET 1OF1 | |