
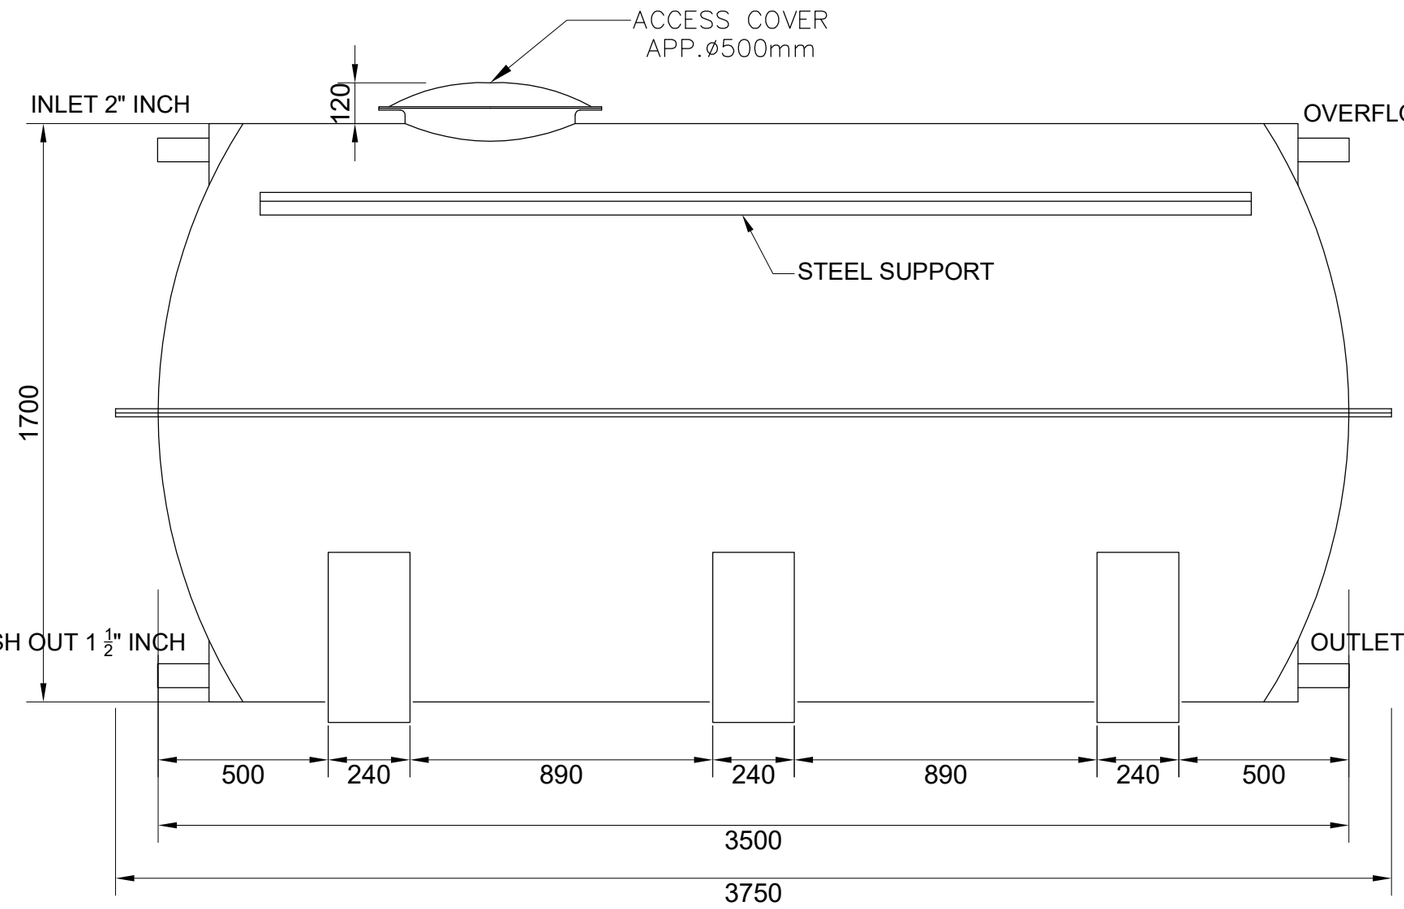


SIDE ELEVATION

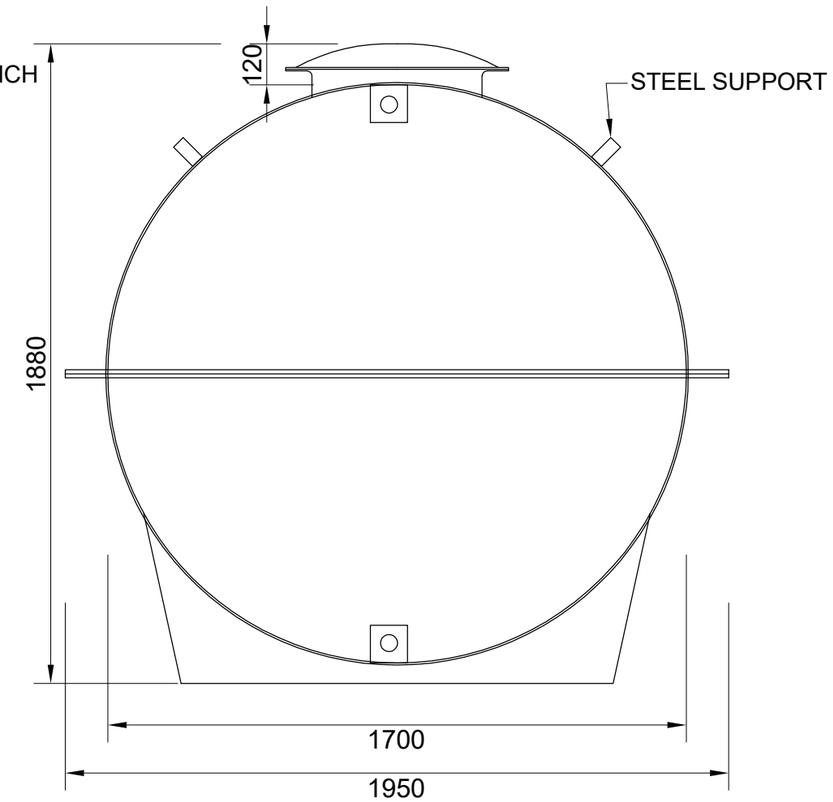

END ELEVATION

GRP (ABOVE GROUND) WATER TANK
2000 USG

P.O. No.:	XXXXXX
AL-HILAL No.:	XXXX
REINFORCEMENT:	WOVROV/ROV/MAT
RESIN:	POLYESTER RESIN
ADDITIVE:	
HARDWARE:	XXX
COLOR:	STANDARD COLOURS

THIS DRAWING CONTAINS INFORMATION PROPRIETARY TO AL-HILAL FIBERGLASS. IT IS SUBMITTED IN CONFIDENCE AND IS TO BE USED SOLELY FOR THE PURPOSE FOR WHICH IT IS FURNISHED UPON REQUEST. THIS DRAWING AND SUCH INFORMATION IS NOT TO BE REPRODUCED, TRANSMITTED, DISCLOSED, OR USED OTHERWISE IN WHOLE OR IN PART WITHOUT THE WRITTEN AUTHORIZATION OF AL-HILAL FIBERGLASS.

UNLESS OTHERWISE SPECIFIED:
DIMENSIONS ARE IN MILIMETERS
TOLERANCES

DIMENSIONAL TOLERANCE	ANGULAR TOLERANCE
± 5MM	± 0.5°

DO NOT SCALE DRAWING

DRAWN BY:	YOUNUS	DATE	27.09.2022
CHECKED	DHAVAL	DATE	27.09.2022
REVISED		REV.DATE	

AL-HILAL FIBRE & ACRYLIC INDUSTRIES LLC.
P.O.BOX 2692, RUWI
POSTAL CODE 112
SULTANATE OF OMAN
HEAD OFFICE-RUWI
Ph. 24703770/ 24700241
Fax. 24792980
FACTORY - MOBELLA
Ph. 24450750
Fax. 24450755

2000 USG GRP WATER TANK	DWG NO. WT-H-2000	REV 0
STANDARD DRAWING		
SCALE 1:20	SHEET 1OF1	