
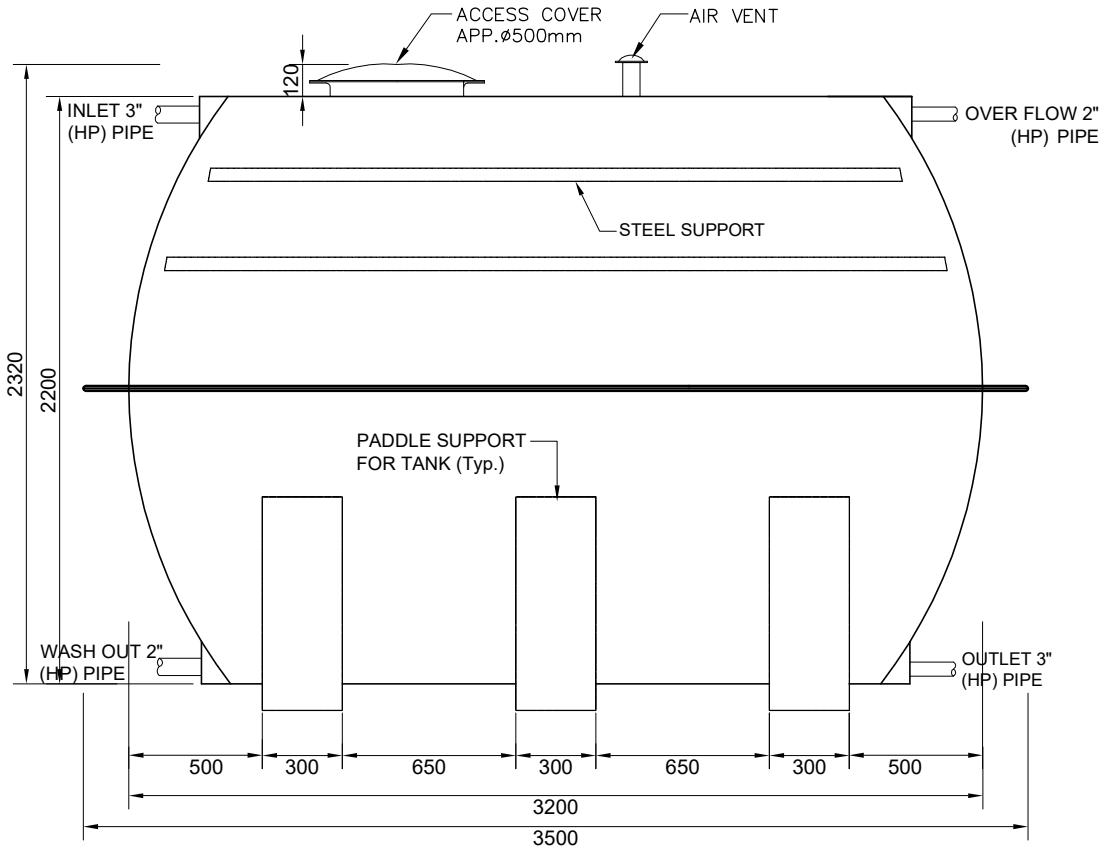


ELEVATION VIEW

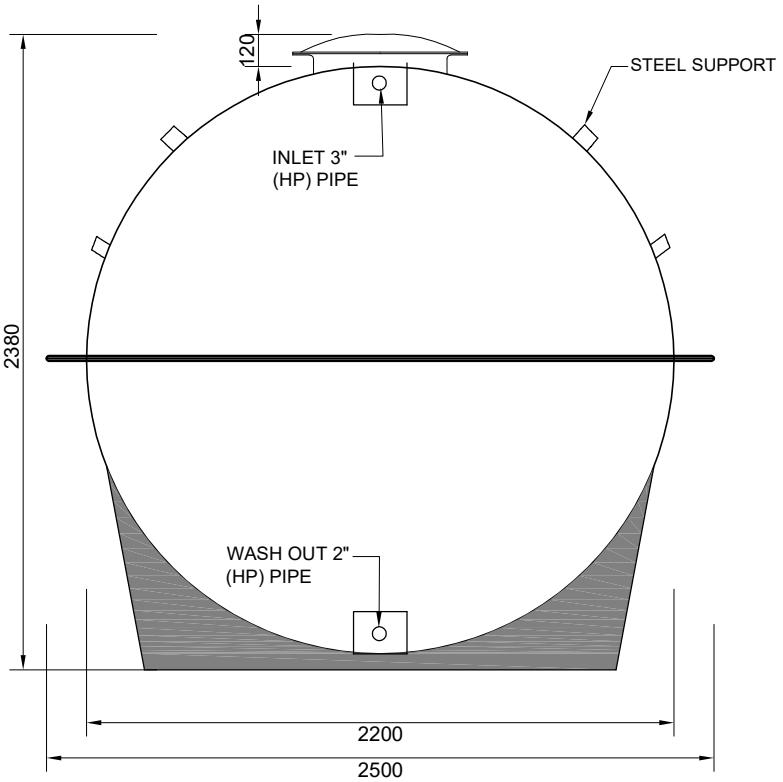

END VIEW

GRP (ABOVE GROUND) WATER TANK
3000 USG

CLIENT:–	UNLESS OTHERWISE SPECIFIED: DIMENSIONS ARE IN MILIMETERS TOLERANCES DIMENSIONAL TOLERANCE ± 5MM ANGULAR TOLERANCE ± 0.5° DO NOT SCALE DRAWING	AL-HILAL FIBRE & ACRYLIC INDUSTRIES LLC. P.O.BOX 2692, RUWI POSTAL CODE 112 SULTANATE OF OMAN HEAD OFFICE-RUWI Ph. 24703770/ 24700241 Fax. 24792980 FACTORY - MOBELLA Ph. 24450750 Fax. 24450755	
PROJECT:–	DRAWN BY: YOUNUS	DATE 06.12.2020	3000 USG GRP WATER TANK / DWG NO. WT–H–3000 0
CONTRACTOR:–	CHECKED DHAVAL	DATE 07.12.2020	STANDARD DRAWING / REV
	REVISED	REV.DATE	SCALE 1: 20 / SHEET 1OF1