
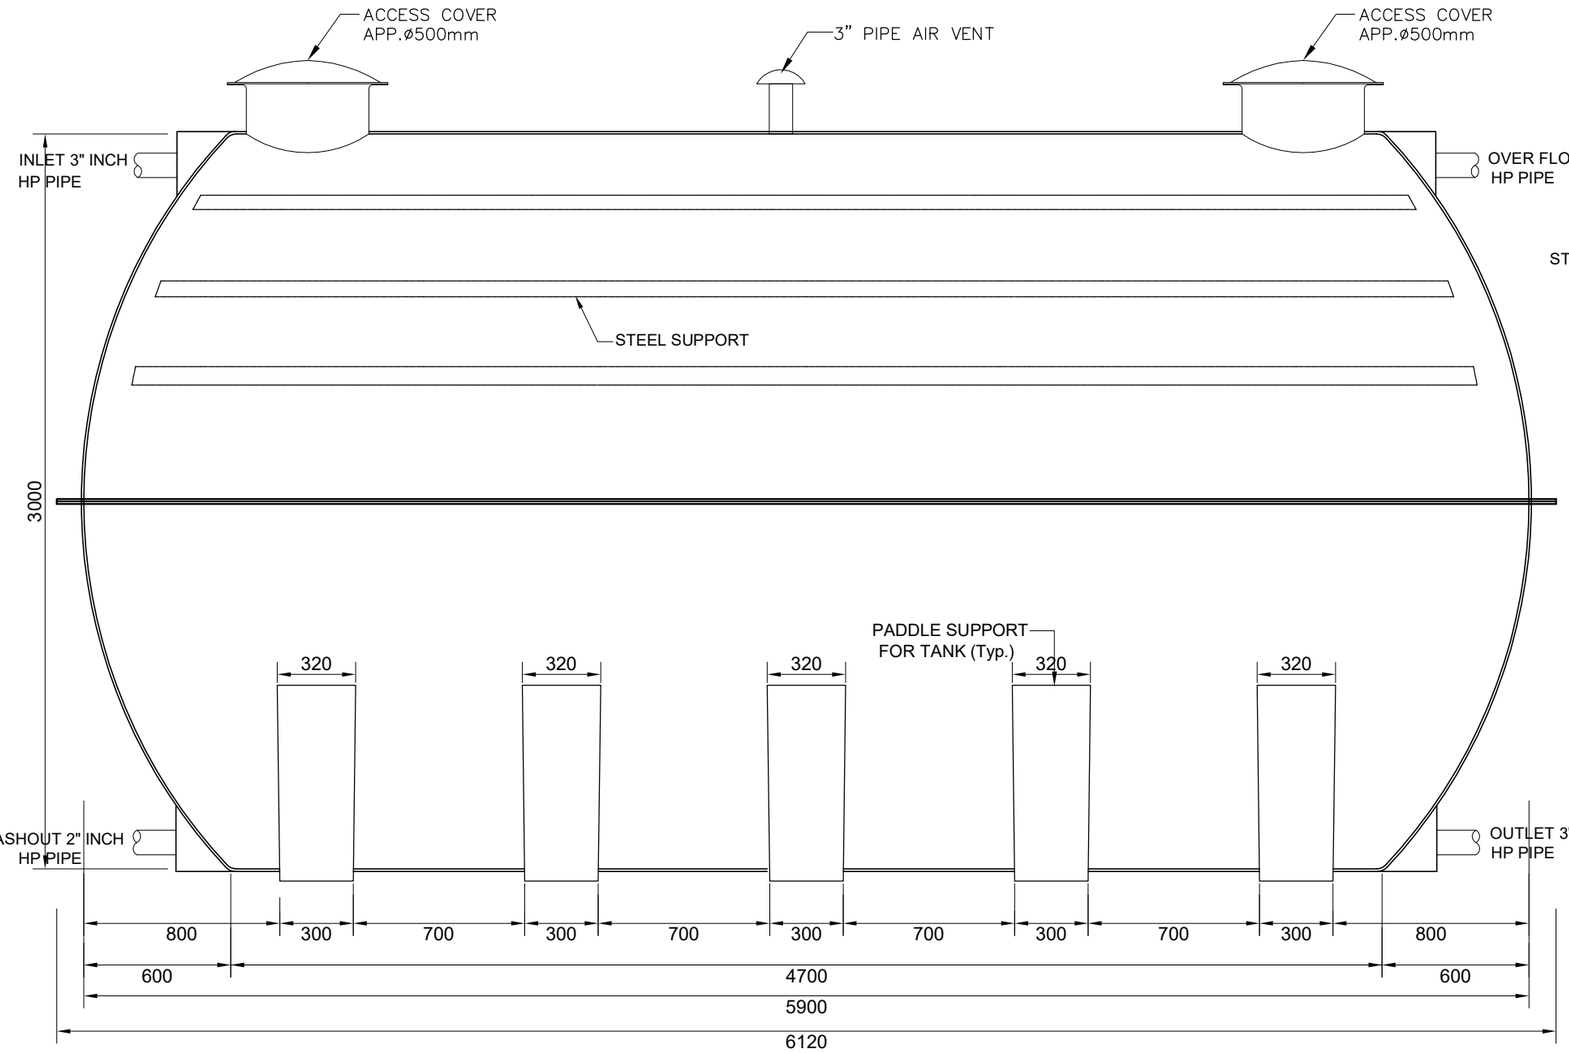


SIDE VIEW

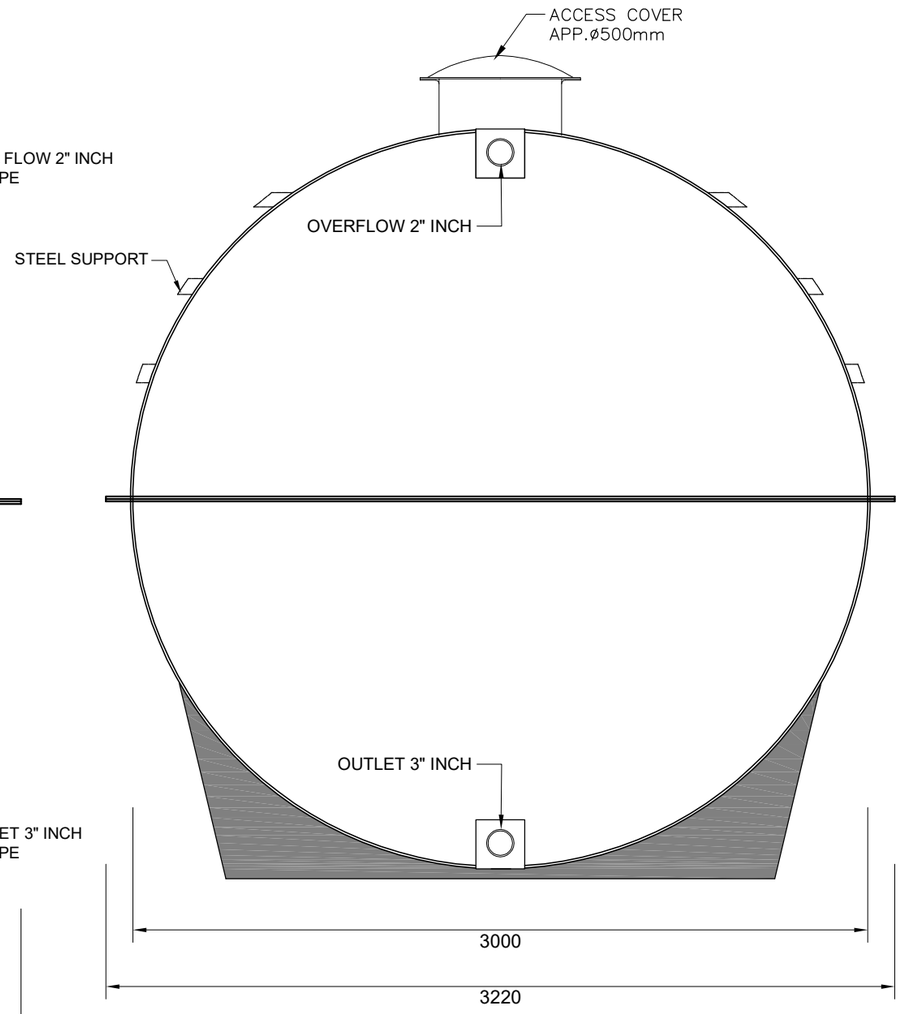

END VIEW

GRP WATER TANK
(10000 USG)

P.O. No.:	XXXXXX
AL-HILAL No.:	XXXX
REINFORCEMENT:	WOVROV/ROV/MAT
RESIN:	POLYESTER RESIN
ADDITIVE:	
HARDWARE:	XXX
COLOR:	STANDARD COLOURS

THIS DRAWING CONTAINS INFORMATION PROPRIETARY TO AL-HILAL FIBERGLASS. IT IS SUBMITTED IN CONFIDENCE AND IS TO BE USED SOLELY FOR THE PURPOSE FOR WHICH IT IS FURNISHED UPON REQUEST. THIS DRAWING AND SUCH INFORMATION IS NOT TO BE REPRODUCED, TRANSMITTED, DISCLOSED, OR USED OTHERWISE IN WHOLE OR IN PART WITHOUT THE WRITTEN AUTHORIZATION OF AL-HILAL FIBERGLASS.

UNLESS OTHERWISE SPECIFIED:
DIMENSIONS ARE IN MILIMETERS
TOLERANCES

DIMENSIONAL TOLERANCE	ANGULAR TOLERANCE
± 5MM	± 0.5°

DO NOT SCALE DRAWING

DRAWN BY: YOUNUS	DATE 03.05.2021	
CHECKED DHAVAL	DATE 03.05.2021	
REVISED	REV.DATE 14.11.2021	

AL-HILAL FIBRE & ACRYLIC INDUSTRIES LLC.
P.O.BOX 2692, RUWI
POSTAL CODE 112
SULTANATE OF OMAN
HEAD OFFICE-RUWI
Ph. 24703770/ 24700241
Fax. 24792980
FACTORY - MOBELLA
Ph. 24450750
Fax. 24450755

10000 USG GRP WATER TANK	DWG NO. WT-H-10000	REV 1
STANDARD DESIGN		
SCALE 1:25	SHEET 1OF1	